

# Work Order ID 138348

**\*138348\***

Page 1

Tuesday, October 27, 2015 11:26:54 AM

Item ID: D3823-1KGY

Accept

**\*N900040100\***

Setup Start **\*NS1\***

Revision ID:

Stop **\*NS2\***

Item Name: Overhead Rear, LH-Grey

Start Date: 10/21/2015 Start Qty: 1.00

**\*1\***

Cust Item ID:

Required Date: 10/26/2015 Req'd Qty: 1.00

**\*1\***

Customer:

Reference:

Approvals: Process Plan: MLS Date: OCT 29 2015

Tooling: \_\_\_\_\_ Date: \_\_\_\_\_

Run Start **\*NR1\***

QC: \_\_\_\_\_ Date: \_\_\_\_\_ SPC (Y/N): \_\_\_\_\_ Date: \_\_\_\_\_

Stop **\*NR2\***

| Sequence ID/<br>Work Center ID | Operation<br>Description | Set Up/<br>Run Hours | Tool ID | Tool # | Plan<br>Code | Accept<br>Qty | Reject<br>Qty | Reject<br>Number | Insp.<br>Stamp |
|--------------------------------|--------------------------|----------------------|---------|--------|--------------|---------------|---------------|------------------|----------------|
|--------------------------------|--------------------------|----------------------|---------|--------|--------------|---------------|---------------|------------------|----------------|

| Draw Nbr | Revision Nbr |
|----------|--------------|
| D3823-1  | Rev C        |

100 0.00

**\*100\***

HandThermo

Memo

Hand Finishing Thermoforming

1-Cut Sheet to required Blank size

0.01

2 15/11/14

DAS  
07  
9-89

105

**\*105\***

HandThermo

Dry Material

Memo

Hand Finishing Thermoforming

Dry Sheet as per QSI022 KYDEX

0.00

0.00

2 15/11/14

DAS  
07  
9-89

Temp: 120 deg. F

Time IN: 5:00 PM

Time OUT: 6:00 AM

~~OCT 05 2015~~

Per [Signature]

OCT 10 2015

Per [Signature]

DQA: \_\_\_\_\_ Date: \_\_\_\_\_



## WORK ORDER NON-CONFORMANCE / UPDATE

QA Closed: \_\_\_\_\_ Date: \_\_\_\_\_

Work Order update only ☐

|   |  |   |  |   |  |  |   |  |  |
|---|--|---|--|---|--|--|---|--|--|
| Work Order: _____<br><br>Part No. _____<br><br>NCR No. _____   |  | <b>DISPOSITION</b><br><br>Rework <input type="checkbox"/><br>Scrap <input type="checkbox"/><br>Use-as-is <input type="checkbox"/><br>Suspected Unapproved <input type="checkbox"/>   |  | <b>AGAINST DEPARTMENT/PROCESS</b><br><br><div style="display: flex; justify-content: space-between;"> <div>           Skid-tube <input type="checkbox"/><br/>           Machining <input type="checkbox"/><br/>           Thermoforming <input type="checkbox"/><br/>           Large Fab <input type="checkbox"/> </div> <div>           Cross tube <input type="checkbox"/><br/>           Small Fab <input type="checkbox"/><br/>           Finishing <input type="checkbox"/><br/>           Composite <input type="checkbox"/> </div> <div>           Water Jet <input type="checkbox"/><br/>           Prod. Eng. Coord. <input type="checkbox"/><br/>           Rec/Store/Packaging <input type="checkbox"/><br/>           Supplier <input type="checkbox"/> </div> <div>           Engineering <input type="checkbox"/><br/>           Quality <input type="checkbox"/><br/>           Other <input type="checkbox"/> </div> </div> |  |  |   |  |  |
| Date :   |  | Step #:   |  | QTY Effective :   |  |  | <b>MRB (QSI042) Approval</b><br><br>Completed By _____<br><br>Lead hand / Supervisor Approval Verification _____<br><br>QC / QA Coordinator Approval _____ |  |  |
| Description Work Order Deviation   |  |   |  | Disposition   |  |  |   |  |  |
|   |  |   |  |   |  |  |   |  |  |
|   |  |   |  |   |  |  |   |  |  |
| <b>Root Cause</b><br>Environment <input type="checkbox"/> No Re-verification <input type="checkbox"/><br>Design <input type="checkbox"/> Operator <input type="checkbox"/><br>Doc/Data <input type="checkbox"/> Offset/Setup <input type="checkbox"/><br>Equip/Tooling <input type="checkbox"/> Supplier <input type="checkbox"/><br>Handling/Pre <input type="checkbox"/> Training <input type="checkbox"/><br>Material <input type="checkbox"/> Use for Testing <input type="checkbox"/><br>Internal Transport <input type="checkbox"/> Poor Information <input type="checkbox"/><br>Tribal Knowledge <input type="checkbox"/> Rushing <input type="checkbox"/><br>LOA <input type="checkbox"/> Product Improvement <input type="checkbox"/><br>Substation <input type="checkbox"/> Process Improvement <input type="checkbox"/><br>Past Expiry Date <input type="checkbox"/> Manufacturing Process <input type="checkbox"/><br>Misidentified <input type="checkbox"/> Past Due <input type="checkbox"/> |  | <b>FAULT CATEGORY</b><br><div style="display: flex; justify-content: space-between;"> <div>           Pressure/Forced <input type="checkbox"/><br/>           Bending <input type="checkbox"/><br/>           Centre Not Concentric <input type="checkbox"/><br/>           Cracks <input type="checkbox"/><br/>           Crimp/Kink/Ripple/Wave <input type="checkbox"/><br/>           Cuffs <input type="checkbox"/><br/>           Crushing <input type="checkbox"/><br/>           Heat Treat <input type="checkbox"/><br/>           Wave/Twist in Tube <input type="checkbox"/><br/>           Marks/Chatter <input type="checkbox"/> </div> <div>           Temperature/Cure <input type="checkbox"/><br/>           Set-up <input type="checkbox"/><br/>           BOM/Route <input type="checkbox"/><br/>           Broken/Damage/Defect <input type="checkbox"/><br/>           Inspection Incomplete/Unqualified <input type="checkbox"/><br/>           Contamination <input type="checkbox"/><br/>           Countersink <input type="checkbox"/><br/>           Cut Too Short <input type="checkbox"/><br/>           Instructions Incomplete/Unclear <input type="checkbox"/><br/>           Drill Holes <input type="checkbox"/> </div> <div>           Power Loss/Surge <input type="checkbox"/><br/>           Folio/Program <input type="checkbox"/><br/>           Grain <input type="checkbox"/><br/>           Weld <input type="checkbox"/><br/>           Wrong Stock Pulled <input type="checkbox"/><br/>           Out of Sequence <input type="checkbox"/><br/>           Off-set <input type="checkbox"/><br/>           Mislabeled <input type="checkbox"/><br/>           Fit/Function <input type="checkbox"/><br/>           Misaligned/off center <input type="checkbox"/> </div> <div>           Positioned Wrong <input type="checkbox"/><br/>           Outside Dimensions <input type="checkbox"/><br/>           Over/Under tolerance <input type="checkbox"/><br/>           Part Incorrect <input type="checkbox"/><br/>           Part Lost/Missing <input type="checkbox"/><br/>           Part Moved <input type="checkbox"/><br/>           Drawing <input type="checkbox"/><br/>           Finish <input type="checkbox"/><br/>           Misread <input type="checkbox"/><br/>           Turning Sequence <input type="checkbox"/> </div> </div> |  |   |  |  |   |  |  |
|   |  | OTHER : <input type="checkbox"/>   |  |   |  |  |   |  |  |

# Work Order ID 138348

Tuesday, October 27, 2015 11:26:54 AM

**\*138348\***

Page 2

Item ID: D3823-1KGY

Accept

**\*N900040100\***

Setup Start **\*NS1\***

Revision ID:

Stop **\*NS2\***

Item Name: Overhead Rear, LH-Grey

Start Date: 10/21/2015 Start Qty: 1.00

**\*1\***

Cust Item ID:

Required Date: 10/26/2015 Req'd Qty: 1.00

**\*1\***

Customer:

Reference:

Approvals: Process Plan: \_\_\_\_\_ Date: \_\_\_\_\_ Tooling: \_\_\_\_\_ Date: \_\_\_\_\_

Run Start **\*NR1\***

QC: \_\_\_\_\_ Date: \_\_\_\_\_ SPC (Y/N): \_\_\_\_\_ Date: \_\_\_\_\_

Stop **\*NR2\***

| Sequence ID/<br>Work Center ID | Operation<br>Description   | Set Up/<br>Run Hours | Tool ID | Tool # | Plan<br>Code | Accept<br>Qty | Reject<br>Qty | Reject<br>Number | Insp.<br>Stamp    |
|--------------------------------|---|----------------------|---------|--------|--------------|---------------|---------------|------------------|-------------------|
| 110                            |   | 0.00                 |         |        |              |               |               |                  | DAS<br>07<br>9-89 |
| <b>*110*</b>                   |   |                      |         |        |              | 2             |               |                  | 15/11/12          |
| Thermoform                     | Memo   | 0.01                 |         |        |              |               |               |                  |                   |
| Thermoforming Machine          | 1-Machine Set-Up<br>2-Pre-heat Tool to required temp.<br>3-Thermoform as per Dwg and Folio #FTA030 using tool DT9112<br>Dwg Rev: <u>C</u><br>Folio Rev: <u>B</u><br><br>Visually inspect for proper formation and texture |                      |         |        |              |               |               |                  |                   |
| 140                            |   | 0.00                 |         |        |              |               |               |                  | DAS<br>07<br>9-89 |
| <b>*140*</b>                   |   |                      |         |        |              | 2             |               |                  | 15/11/12          |
| HandThermo                     | Memo   | 0.01                 |         |        |              |               |               |                  |                   |
| Hand Finishing Thermoforming   | 1-Trim to finished dimensions as per Dwg   |                      |         |        |              |               |               |                  |                   |
| 150                            | QC2- Inspect parts off machine FAI/FAIB   | 0.00                 |         |        |              |               |               |                  | DAS<br>07<br>9-89 |
| <b>*150*</b>                   |   |                      |         |        |              | 2             |               |                  | 15/11/12          |
| QC                             | Memo   | 0.00                 |         |        |              |               |               |                  |                   |
| Quality Control                | Complete FAI document   |                      |         |        |              |               |               |                  |                   |

DQA: \_\_\_\_\_ Date: \_\_\_\_\_



## WORK ORDER NON-CONFORMANCE / UPDATE

QA Closed: \_\_\_\_\_ Date: \_\_\_\_\_

Work Order update only ☐

|                                                              |  |   |  |   |  |  |   |  |  |
|--------------------------------------------------------------|--|---|--|---|--|--|---|--|--|
| Work Order: _____<br><br>Part No. _____<br><br>NCR No. _____ |  | <b>DISPOSITION</b><br><br>Rework <input type="checkbox"/><br>Scrap <input type="checkbox"/><br>Use-as-is <input type="checkbox"/><br>Suspected Unapproved <input type="checkbox"/> |  | <b>AGAINST DEPARTMENT/PROCESS</b><br><br><div style="display: flex; justify-content: space-between;"> <div>           Skid-tube <input type="checkbox"/><br/>           Machining <input type="checkbox"/><br/>           Thermoforming <input type="checkbox"/><br/>           Large Fab <input type="checkbox"/> </div> <div>           Cross tube <input type="checkbox"/><br/>           Small Fab <input type="checkbox"/><br/>           Finishing <input type="checkbox"/><br/>           Composite <input type="checkbox"/> </div> <div>           Water Jet <input type="checkbox"/><br/>           Prod. Eng. Coord. <input type="checkbox"/><br/>           Rec/Store/Packaging <input type="checkbox"/><br/>           Supplier <input type="checkbox"/> </div> <div>           Engineering <input type="checkbox"/><br/>           Quality <input type="checkbox"/><br/>           Other <input type="checkbox"/> </div> </div> |  |  |   |  |  |
| Date :                                                       |  | Step #:   |  | QTY Effective :   |  |  | MRB (QSI042) Approval<br><br><br>Completed By<br><br><br>Lead hand / Supervisor<br>Approval Verification<br><br><br>QC / QA Coordinator<br>Approval |  |  |
| Description Work Order Deviation                             |  |   |  | Disposition   |  |  |   |  |  |
|                                                              |  |   |  |   |  |  |   |  |  |

| Root Cause         |                          |                       |                          | FAULT CATEGORY         |                          |                                   |                          |                       |                          |                      |                          |
|--------------------|--------------------------|-----------------------|--------------------------|------------------------|--------------------------|-----------------------------------|--------------------------|-----------------------|--------------------------|----------------------|--------------------------|
| Environment        | <input type="checkbox"/> | No Re-verification    | <input type="checkbox"/> | Pressure/Forced        | <input type="checkbox"/> | Temperature/Cure                  | <input type="checkbox"/> | Power Loss/Surge      | <input type="checkbox"/> | Positioned Wrong     | <input type="checkbox"/> |
| Design             | <input type="checkbox"/> | Operator              | <input type="checkbox"/> | Bending                | <input type="checkbox"/> | Set-up                            | <input type="checkbox"/> | Folio/Program         | <input type="checkbox"/> | Outside Dimensions   | <input type="checkbox"/> |
| Doc/Data           | <input type="checkbox"/> | Offset/Setup          | <input type="checkbox"/> | Centre Not Concentric  | <input type="checkbox"/> | BOM/Route                         | <input type="checkbox"/> | Grain                 | <input type="checkbox"/> | Over/Under tolerance | <input type="checkbox"/> |
| Equip/Tooling      | <input type="checkbox"/> | Supplier              | <input type="checkbox"/> | Cracks                 | <input type="checkbox"/> | Broken/Damage/Defect              | <input type="checkbox"/> | Weld                  | <input type="checkbox"/> | Part Incorrect       | <input type="checkbox"/> |
| Handling/Pre       | <input type="checkbox"/> | Training              | <input type="checkbox"/> | Crimp/Kink/Ripple/Wave | <input type="checkbox"/> | Inspection Incomplete/Unqualified | <input type="checkbox"/> | Wrong Stock Pulled    | <input type="checkbox"/> | Part Lost/Missing    | <input type="checkbox"/> |
| Material           | <input type="checkbox"/> | Use for Testing       | <input type="checkbox"/> | Cuffs                  | <input type="checkbox"/> | Contamination                     | <input type="checkbox"/> | Out of Sequence       | <input type="checkbox"/> | Part Moved           | <input type="checkbox"/> |
| Internal Transport | <input type="checkbox"/> | Poor Information      | <input type="checkbox"/> | Crushing               | <input type="checkbox"/> | Countersink                       | <input type="checkbox"/> | Off-set               | <input type="checkbox"/> | Drawing              | <input type="checkbox"/> |
| Tribal Knowledge   | <input type="checkbox"/> | Rushing               | <input type="checkbox"/> | Heat Treat             | <input type="checkbox"/> | Cut Too Short                     | <input type="checkbox"/> | Mislabeled            | <input type="checkbox"/> | Finish               | <input type="checkbox"/> |
| LOA                | <input type="checkbox"/> | Product Improvement   | <input type="checkbox"/> | Wave/Twist in Tube     | <input type="checkbox"/> | Instructions Incomplete/Unclear   | <input type="checkbox"/> | Fit/Function          | <input type="checkbox"/> | Misread              | <input type="checkbox"/> |
| Substation         | <input type="checkbox"/> | Process Improvement   | <input type="checkbox"/> | Marks/Chatter          | <input type="checkbox"/> | Drill Holes                       | <input type="checkbox"/> | Misaligned/off center | <input type="checkbox"/> | Turning Sequence     | <input type="checkbox"/> |
| Past Expiry Date   | <input type="checkbox"/> | Manufacturing Process | <input type="checkbox"/> | OTHER : _____          |                          |                                   |                          |                       |                          |                      |                          |
| Misidentified      | <input type="checkbox"/> | Past Due              | <input type="checkbox"/> |                        |                          |                                   |                          |                       |                          |                      |                          |

Page 3

Tuesday, October 27, 2015 11:26:54 AM

Setup Start \*NS1\*

Revision ID:

Stop \*NS2\*

**Item Name:** Overhead Rear, LH-Grey

**Cust Item ID:**

**Customer:**

**Reference:**

Run Start \*NR1\*

**Stop** **\*NR2\***

**Insp.  
Stamp**

0.00

**\*160\***

QC

## Memo

0.00

## Quality Control

170

Identify as per dwg & Stock Location: Plc

0.00

**\*170\***

### Packaging

## Memo

0.00

## Packaging

180

QC21- Final Inspection - Work Order Release

0.00

**\*180\***

OC

## Memo

0.00

## Quality Control

②

DAS  
38  
9-89

NOV 13 2015

2

~~NOV 16 201~~

MCS NOV 16 2015

ML5 NOV 16 2015

DQA: \_\_\_\_\_ Date: \_\_\_\_\_



## WORK ORDER NON-CONFORMANCE / UPDATE

QA Closed: \_\_\_\_\_ Date: \_\_\_\_\_

Work Order update only ☐

|                                                              |                                                |   |                                                            |   |                                               |  |   |  |  |
|--------------------------------------------------------------|------------------------------------------------|---|------------------------------------------------------------|---|-----------------------------------------------|--|---|--|--|
| Work Order: _____<br><br>Part No. _____<br><br>NCR No. _____ |                                                | <b>DISPOSITION</b><br><br>Rework <input type="checkbox"/><br>Scrap <input type="checkbox"/><br>Use-as-is <input type="checkbox"/><br>Suspected Unapproved <input type="checkbox"/> |                                                            | <b>AGAINST DEPARTMENT/PROCESS</b><br><br><div style="display: flex; justify-content: space-between;"> <div>           Skid-tube <input type="checkbox"/><br/>           Machining <input type="checkbox"/><br/>           Thermoforming <input type="checkbox"/><br/>           Large Fab <input type="checkbox"/> </div> <div>           Cross tube <input type="checkbox"/><br/>           Small Fab <input type="checkbox"/><br/>           Finishing <input type="checkbox"/><br/>           Composite <input type="checkbox"/> </div> <div>           Water Jet <input type="checkbox"/><br/>           Prod. Eng. Coord. <input type="checkbox"/><br/>           Rec/Store/Packaging <input type="checkbox"/><br/>           Supplier <input type="checkbox"/> </div> <div>           Engineering <input type="checkbox"/><br/>           Quality <input type="checkbox"/><br/>           Other <input type="checkbox"/> </div> </div> |                                               |  |   |  |  |
| Date :                                                       |                                                | Step #:   |                                                            | QTY Effective :   |                                               |  | MRB (QSI042) Approval<br><br><br>Completed By<br><br><br>Lead hand / Supervisor<br>Approval Verification<br><br><br>QC / QA Coordinator<br>Approval |  |  |
| Description Work Order Deviation                             |                                                |   |                                                            | Disposition   |                                               |  |   |  |  |
|                                                              |                                                |   |                                                            |   |                                               |  |   |  |  |
|                                                              |                                                |   |                                                            |   |                                               |  |   |  |  |
| Root Cause                                                   |                                                | FAULT CATEGORY   |                                                            |   |                                               |  |   |  |  |
| Environment <input type="checkbox"/>                         | No Re-verification <input type="checkbox"/>    | Pressure/Forced <input type="checkbox"/>   | Temperature/Cure <input type="checkbox"/>                  | Power Loss/Surge <input type="checkbox"/>   | Positioned Wrong <input type="checkbox"/>     |  |   |  |  |
| Design <input type="checkbox"/>                              | Operator <input type="checkbox"/>              | Bending <input type="checkbox"/>   | Set-up <input type="checkbox"/>                            | Folio/Program <input type="checkbox"/>   | Outside Dimensions <input type="checkbox"/>   |  |   |  |  |
| Doc/Data <input type="checkbox"/>                            | Offset/Setup <input type="checkbox"/>          | Centre Not Concentric <input type="checkbox"/>   | BOM/Route <input type="checkbox"/>                         | Grain <input type="checkbox"/>   | Over/Under tolerance <input type="checkbox"/> |  |   |  |  |
| Equip/Tooling <input type="checkbox"/>                       | Supplier <input type="checkbox"/>              | Cracks <input type="checkbox"/>   | Broken/Damage/Defect <input type="checkbox"/>              | Weld <input type="checkbox"/>   | Part Incorrect <input type="checkbox"/>       |  |   |  |  |
| Handling/Pre <input type="checkbox"/>                        | Training <input type="checkbox"/>              | Crimp/Kink/Ripple/Wave <input type="checkbox"/>   | Inspection Incomplete/Unqualified <input type="checkbox"/> | Wrong Stock Pulled <input type="checkbox"/>   | Part Lost/Missing <input type="checkbox"/>    |  |   |  |  |
| Material <input type="checkbox"/>                            | Use for Testing <input type="checkbox"/>       | Cuffs <input type="checkbox"/>   | Contamination <input type="checkbox"/>                     | Out of Sequence <input type="checkbox"/>   | Part Moved <input type="checkbox"/>           |  |   |  |  |
| Internal Transport <input type="checkbox"/>                  | Poor Information <input type="checkbox"/>      | Crushing <input type="checkbox"/>   | Countersink <input type="checkbox"/>                       | Off-set <input type="checkbox"/>   | Drawing <input type="checkbox"/>              |  |   |  |  |
| Tribal Knowledge <input type="checkbox"/>                    | Rushing <input type="checkbox"/>               | Heat Treat <input type="checkbox"/>   | Cut Too Short <input type="checkbox"/>                     | Mislabeled <input type="checkbox"/>   | Finish <input type="checkbox"/>               |  |   |  |  |
| LOA <input type="checkbox"/>                                 | Product Improvement <input type="checkbox"/>   | Wave/Twist in Tube <input type="checkbox"/>   | Instructions Incomplete/Unclear <input type="checkbox"/>   | Fit/Function <input type="checkbox"/>   | Misread <input type="checkbox"/>              |  |   |  |  |
| Substation <input type="checkbox"/>                          | Process Improvement <input type="checkbox"/>   | Marks/Chatter <input type="checkbox"/>   | Drill Holes <input type="checkbox"/>                       | Misaligned/off center <input type="checkbox"/>   | Turning Sequence <input type="checkbox"/>     |  |   |  |  |
| Past Expiry Date <input type="checkbox"/>                    | Manufacturing Process <input type="checkbox"/> | OTHER :   |                                                            |   |                                               |  |   |  |  |
| Misidentified <input type="checkbox"/>                       | Past Due <input type="checkbox"/>              |   |                                                            |   |                                               |  |   |  |  |

# Picklist Print

Tuesday, October 27, 2015 11:26:53 AM

Page 1

Work Order ID: 138348

**\*138348\***

Parent Item: D3823-1KGY

**\*D3823-1KGY\***

Parent Item Name: Overhead Rear, LH-Grey

Start Date: 10/21/2015

Required Date: 10/26/2015

Start Qty: 1.00

Required Qty: 1.00

Comments: IPP RevA: New issue DD verified by:EC  
Add Step 105 Dry Material 10/04/21 DL

Ipp Rev. B

| Component Item ID/<br>Item Name | Replacement<br>Item ID | Mfg/<br>Purch | Bin<br>Item | Primary<br>Location | Last<br>Location | Route<br>Seq ID | Unit of<br>Measure | Qty on<br>Hand | Qty per Kit | Total<br>Qty | Qty<br>Issued | Date<br>Issued | Status            |
|---------------------------------|------------------------|---------------|-------------|---------------------|------------------|-----------------|--------------------|----------------|-------------|--------------|---------------|----------------|-------------------|
| MKYD6185S.080-P3-52068          |                        | Purchased     |             | No                  |                  | 100             | sf                 | 2,718.120      | 11.15       | 11.15558     |               |                | DAS<br>07<br>9-89 |

**\*MKYD6185S 080-P3-52068\***

Kydex steel grey (52"x96"-.080)

**\*\***

| Location | Loc Qty | Loc Code |
|----------|---------|----------|
| SHED     | 1180    |          |
| m129546  | 347     |          |
| m129760  | 347     |          |
| m130383  | 486     |          |
| therm    | 1538.12 |          |
| 121902   | 543.15  |          |
| 122181   | 994.97  |          |

22.31 sq ft.

15/11/12

DQA: \_\_\_\_\_ Date: \_\_\_\_\_



## WORK ORDER NON-CONFORMANCE / UPDATE

QA Closed: \_\_\_\_\_ Date: \_\_\_\_\_

Work Order update only ☐

|                                                              |                                                |   |                                                            |   |                                               |  |   |  |  |
|--------------------------------------------------------------|------------------------------------------------|---|------------------------------------------------------------|---|-----------------------------------------------|--|---|--|--|
| Work Order: _____<br><br>Part No. _____<br><br>NCR No. _____ |                                                | <b>DISPOSITION</b><br><br>Rework <input type="checkbox"/><br>Scrap <input type="checkbox"/><br>Use-as-is <input type="checkbox"/><br>Suspected Unapproved <input type="checkbox"/> |                                                            | <b>AGAINST DEPARTMENT/PROCESS</b><br><br><div style="display: flex; justify-content: space-between;"> <div>           Skid-tube <input type="checkbox"/><br/>           Machining <input type="checkbox"/><br/>           Thermoforming <input type="checkbox"/><br/>           Large Fab <input type="checkbox"/> </div> <div>           Cross tube <input type="checkbox"/><br/>           Small Fab <input type="checkbox"/><br/>           Finishing <input type="checkbox"/><br/>           Composite <input type="checkbox"/> </div> <div>           Water Jet <input type="checkbox"/><br/>           Prod. Eng. Coord. <input type="checkbox"/><br/>           Rec/Store/Packaging <input type="checkbox"/><br/>           Supplier <input type="checkbox"/> </div> <div>           Engineering <input type="checkbox"/><br/>           Quality <input type="checkbox"/><br/>           Other <input type="checkbox"/> </div> </div> |                                               |  |   |  |  |
| Date :                                                       |                                                | Step #:   |                                                            | QTY Effective :   |                                               |  | MRB (QSI042) Approval<br><br><br>Completed By<br><br><br>Lead hand / Supervisor<br>Approval Verification<br><br><br>QC / QA Coordinator<br>Approval |  |  |
| Description Work Order Deviation                             |                                                |   |                                                            | Disposition   |                                               |  |   |  |  |
|                                                              |                                                |   |                                                            |   |                                               |  |   |  |  |
|                                                              |                                                |   |                                                            |   |                                               |  |   |  |  |
| Root Cause                                                   |                                                | FAULT CATEGORY   |                                                            |   |                                               |  |   |  |  |
| Environment <input type="checkbox"/>                         | No Re-verification <input type="checkbox"/>    | Pressure/Forced <input type="checkbox"/>   | Temperature/Cure <input type="checkbox"/>                  | Power Loss/Surge <input type="checkbox"/>   | Positioned Wrong <input type="checkbox"/>     |  |   |  |  |
| Design <input type="checkbox"/>                              | Operator <input type="checkbox"/>              | Bending <input type="checkbox"/>   | Set-up <input type="checkbox"/>                            | Folio/Program <input type="checkbox"/>   | Outside Dimensions <input type="checkbox"/>   |  |   |  |  |
| Doc/Data <input type="checkbox"/>                            | Offset/Setup <input type="checkbox"/>          | Centre Not Concentric <input type="checkbox"/>   | BOM/Route <input type="checkbox"/>                         | Grain <input type="checkbox"/>   | Over/Under tolerance <input type="checkbox"/> |  |   |  |  |
| Equip/Tooling <input type="checkbox"/>                       | Supplier <input type="checkbox"/>              | Cracks <input type="checkbox"/>   | Broken/Damage/Defect <input type="checkbox"/>              | Weld <input type="checkbox"/>   | Part Incorrect <input type="checkbox"/>       |  |   |  |  |
| Handling/Pre <input type="checkbox"/>                        | Training <input type="checkbox"/>              | Crimp/Kink/Ripple/Wave <input type="checkbox"/>   | Inspection Incomplete/Unqualified <input type="checkbox"/> | Wrong Stock Pulled <input type="checkbox"/>   | Part Lost/Missing <input type="checkbox"/>    |  |   |  |  |
| Material <input type="checkbox"/>                            | Use for Testing <input type="checkbox"/>       | Cuffs <input type="checkbox"/>   | Contamination <input type="checkbox"/>                     | Out of Sequence <input type="checkbox"/>   | Part Moved <input type="checkbox"/>           |  |   |  |  |
| Internal Transport <input type="checkbox"/>                  | Poor Information <input type="checkbox"/>      | Crushing <input type="checkbox"/>   | Countersink <input type="checkbox"/>                       | Off-set <input type="checkbox"/>   | Drawing <input type="checkbox"/>              |  |   |  |  |
| Tribal Knowledge <input type="checkbox"/>                    | Rushing <input type="checkbox"/>               | Heat Treat <input type="checkbox"/>   | Cut Too Short <input type="checkbox"/>                     | Mislabeled <input type="checkbox"/>   | Finish <input type="checkbox"/>               |  |   |  |  |
| LOA <input type="checkbox"/>                                 | Product Improvement <input type="checkbox"/>   | Wave/Twist in Tube <input type="checkbox"/>   | Instructions Incomplete/Unclear <input type="checkbox"/>   | Fit/Function <input type="checkbox"/>   | Misread <input type="checkbox"/>              |  |   |  |  |
| Substation <input type="checkbox"/>                          | Process Improvement <input type="checkbox"/>   | Marks/Chatter <input type="checkbox"/>   | Drill Holes <input type="checkbox"/>                       | Misaligned/off center <input type="checkbox"/>   | Turning Sequence <input type="checkbox"/>     |  |   |  |  |
| Past Expiry Date <input type="checkbox"/>                    | Manufacturing Process <input type="checkbox"/> | OTHER :   |                                                            |   |                                               |  |   |  |  |
| Misidentified <input type="checkbox"/>                       | Past Due <input type="checkbox"/>              |   |                                                            |   |                                               |  |   |  |  |



|                                |        |                             |
|--------------------------------|--------|-----------------------------|
| DART AEROSPACE LTD             |        | Work Order: 138348          |
| Description: Rear Overhead, LH |        | Part Number: D3823-1KIV/KGY |
| Inspection Dwg: D3823          | Rev: C | Page 1 of 1                 |

### FIRST ARTICLE INSPECTION CHECKLIST

☒ First Article ☐ Prototype

#### THERMOFORMING SECTION

| Description                                                     | Accept | Reject | Method of Inspection | Comments |
|-----------------------------------------------------------------|--------|--------|----------------------|----------|
| Inside Radii less than <u>N/A</u> "                             |        |        |                      |          |
| Shape Definition                                                | ✓      |        |                      |          |
| Texture Retention                                               | ✓      |        |                      |          |
| Material imperfections such as bumps, cracks, voids, scratching | ✓      |        |                      |          |
|                                                                 |        |        |                      |          |
|                                                                 |        |        |                      |          |
|                                                                 |        |        |                      |          |
|                                                                 |        |        |                      |          |

Measured by: DAS  
07  
9-89

Date: 15/11/11

#### TRIMMING SECTION

| Drawing Dimension | Tolerance | Actual Dimension | Accept | Reject | Method of Inspection | Comments |
|-------------------|-----------|------------------|--------|--------|----------------------|----------|
| 0.5               | Min       | 0.7"             | ✓      |        |                      |          |
| 0.44              | Min       | 0.6"             | ✓      |        |                      |          |
| 1.75              | Min       | 1.82"            | ✓      |        |                      |          |
| 0.045             | Min       | 0.063"           | ✓      |        |                      |          |
| 0.055             | Min       | 0.077"           | ✓      |        |                      |          |
|                   |           |                  |        |        |                      |          |
|                   |           |                  |        |        |                      |          |
Measured by: DAS  
07  
9-89

Date: 15/11/12

Audited by: 33  
9-89


Date: 15-11-13

Prototype Approval: N/A


Date: N/A

| Rev | Date     | Change    | Revised by | Approved |
|-----|----------|-----------|------------|----------|
| A   | 09.06.26 | New Issue | KJ         |          |


SHOP COPY  
RETURN TO  
ENGINEERING  
UNCONTROLLED COPY  
SUBJECT TO AMENDMENT  
WITHOUT NOTICE  
WORK ORDER  
NO. 138348 MJS  
157029

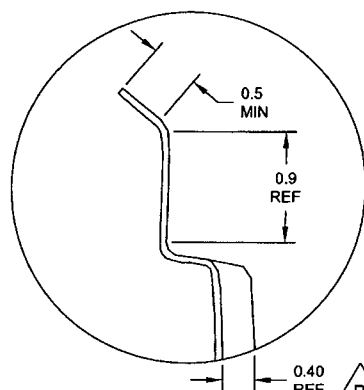

**DETAIL B**  
SCALE 5X

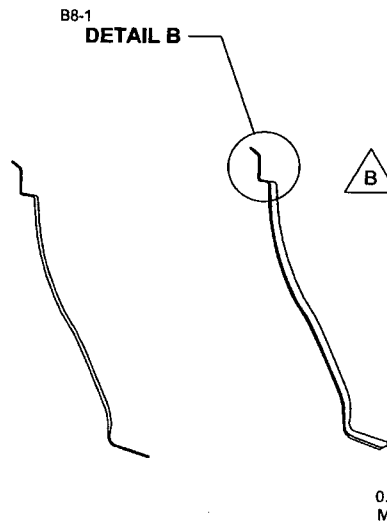

**SECTION A-A**

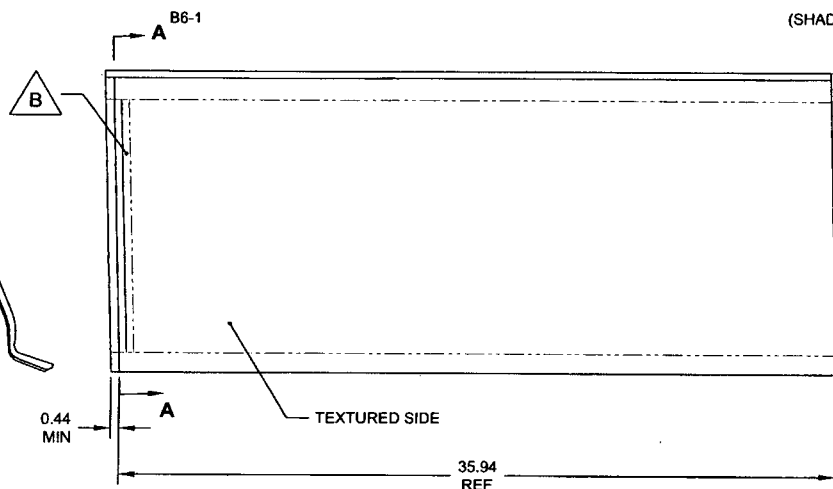

MIN THICKNESS  
0.045  
(SHADED REGION)

**RELEASED**  
09/05/05

**D3823-1 REAR OVERHEAD, LH**

**NOTES:**

- 1) MATERIAL: SEE TABLE
- 2) FINISH: NONE
- 3) TOLERANCES: PER DART QSI 018 UNLESS OTHERWISE NOTED
- 4) UNITS: INCHES UNLESS OTHERWISE NOTED
- 5) BREAK SHARP EDGES: 0.005 TO 0.010 MAX
- 6) IDENTIFICATION: IDENTIFY WITH DART P/N (SEE TABLE) USING VIBRATING STYLUS
- 7) WEIGHT: 1.9 lbs
- 8) TOOLING: THERMOFORM PER MOLD DT9112 PER DART QSI 022. TRIM PER MOLD
- 9) MINIMUM THICKNESS: 0.055" UNLESS OTHERWISE NOTED


| PART NUMBER | DESCRIPTION                                                                          |
|-------------|--------------------------------------------------------------------------------------|
| D3823-1KIV  | KYDEX 6185, 0.080 THICK, P3-VELOUR MATTE, IVORY #62015 (MKYD6185S.080-P3-62015)      |
| D3823-1KGY  | KYDEX 6185, 0.080 THICK, P3-VELOUR MATTE, STEEL GRAY #52068 (MKYD6185S.080-P3-52068) |

| C          | ADD STEEL GRAY COLOUR OPTION, ADD IVORY P/N'S D3823-1/2-3(KIV) AND ADD STEEL GRAY P/N'S D3823-1/2-3(KGY) (ZIN A5-1, A5-2, A5-3)                  | PH | 09.05.05 |
|------------|---|----|----------|
| B          | ADD JOGGLE TO D3823-1/2-3 FOR BETTER FIT WITH D3824-1/3 HAT BIN (ZIN C5-1, C5-2, C8-3); 0.40 WAS 0.18 (ZIN B7-1, D7-2); 0.45 WAS 0.29 (ZIN B8-3) | PH | 09.02.09 |
| A          | NEW ISSUE   | PH | 08.09.26 |
| REV.       | DESCRIPTION   | BY | DATE     |
| DESIGN     |   |    |          |
| DRAWN      |   |    |          |
| CHECKED    |   |    |          |
| MFG. APPR. |   |    |          |
| APPROVED   |   |    |          |
| DE APPR.   |   |    |          |
| DATE       | 09.05.05   |    |          |

**DART AEROSPACE LTD**  
HAWKESBURY, ONTARIO, CANADA

DRAWING NO. D3823  
REV. C  
SHEET 1 OF 3  
TITLE REAR OVERHEAD  
SCALE NTS

COPYRIGHT © 2008 BY DART AEROSPACE LTD  
THIS DOCUMENT IS PRIVATE AND CONFIDENTIAL AND IS SUPPLIED ON THE EXPRESS CONDITION THAT IT IS NOT TO BE USED FOR ANY PURPOSE OR COPIED OR COMMUNICATED TO ANY OTHER PERSON WITHOUT WRITTEN PERMISSION FROM DART AEROSPACE LTD.

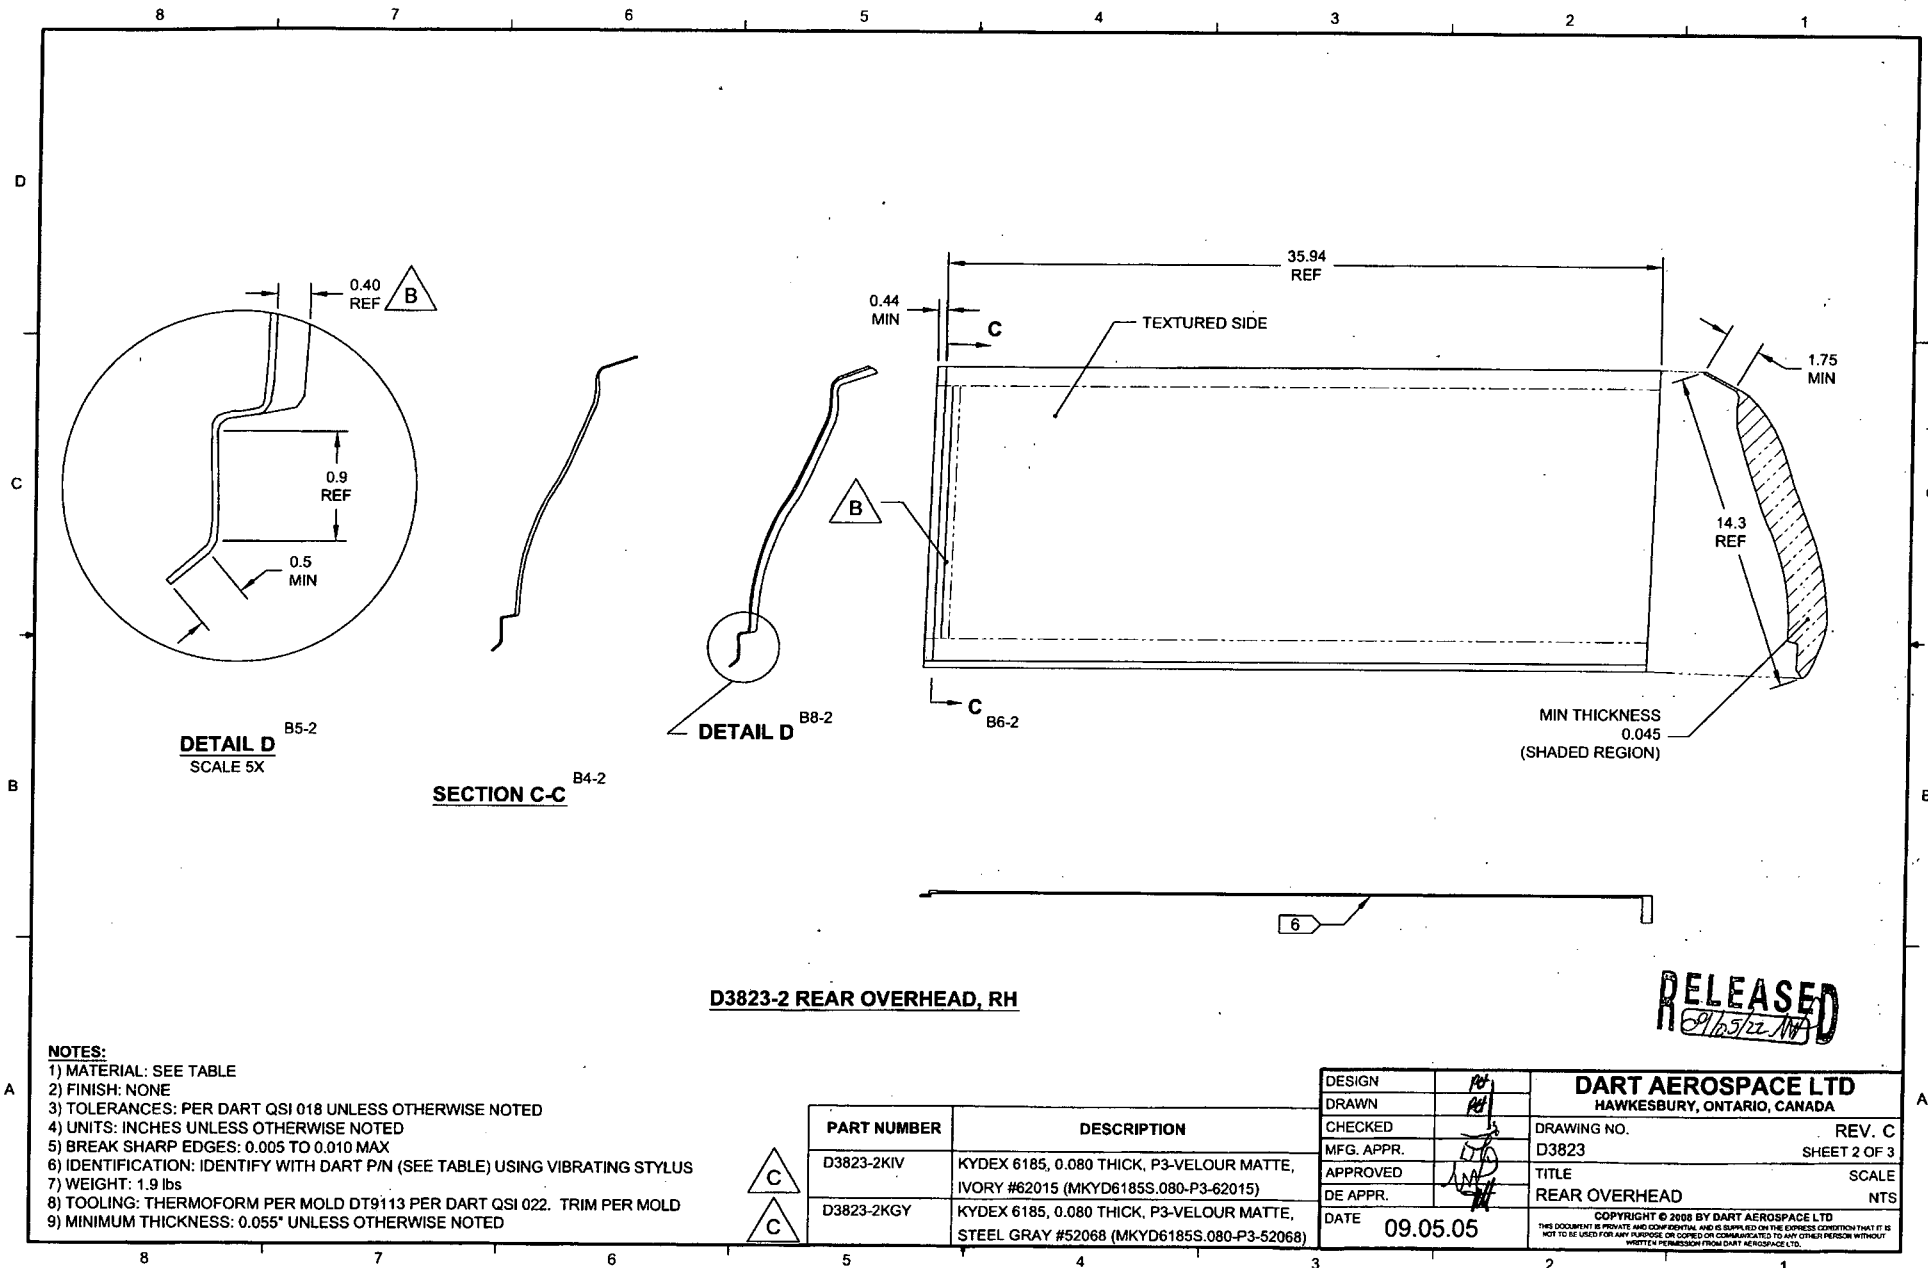


**NOTES:**

- 1) MATERIAL: SEE TABLE
- 2) FINISH: NONE
- 3) TOLERANCES: PER DART QSI 018 UNLESS OTHERWISE NOTED
- 4) UNITS: INCHES UNLESS OTHERWISE NOTED
- 5) BREAK SHARP EDGES: 0.005 TO 0.010 MAX
- 6) IDENTIFICATION: IDENTIFY WITH DART P/N (SEE TABLE) USING VIBRATING STYLUS
- 7) WEIGHT: 1.9 lbs
- 8) TOOLING: THERMOFORM PER MOLD DT9113 PER DART QSI 022. TRIM PER MOLD
- 9) MINIMUM THICKNESS: 0.055" UNLESS OTHERWISE NOTED



| PART NUMBER | DESCRIPTION                                                                          |
|-------------|--------------------------------------------------------------------------------------|
| D3823-2KIV  | KYDEX 6185, 0.080 THICK, P3-VELOUR MATTE, IVORY #62015 (MKYD6185S.080-P3-62015)      |
| D3823-2KGY  | KYDEX 6185, 0.080 THICK, P3-VELOUR MATTE, STEEL GRAY #52068 (MKYD6185S.080-P3-52068) |

|            |        |   |
|------------|--------|---|
| DESIGN     | REV. C | <b>DART AEROSPACE LTD</b><br>HAWKESBURY, ONTARIO, CANADA<br><br>DRAWING NO. D3823<br>REV. C SHEET 2 OF 3<br>TITLE REAR OVERHEAD<br>SCALE NTS<br>DATE 09.05.05<br><small>COPYRIGHT © 2005 BY DART AEROSPACE LTD<br/>         THIS DOCUMENT IS PRIVATE AND CONFIDENTIAL AND IS SUPPLIED ON THE EXPRESS CONDITION THAT IT IS NOT TO BE USED FOR ANY PURPOSE OR COPIED OR COMMUNICATED TO ANY OTHER PERSON WITHOUT WRITTEN PERMISSION FROM DART AEROSPACE LTD.</small> |
| DRAWN      |        |   |
| CHECKED    |        |   |
| MFG. APPR. |        |   |
| APPROVED   |        |   |
| DE APPR.   |        |   |

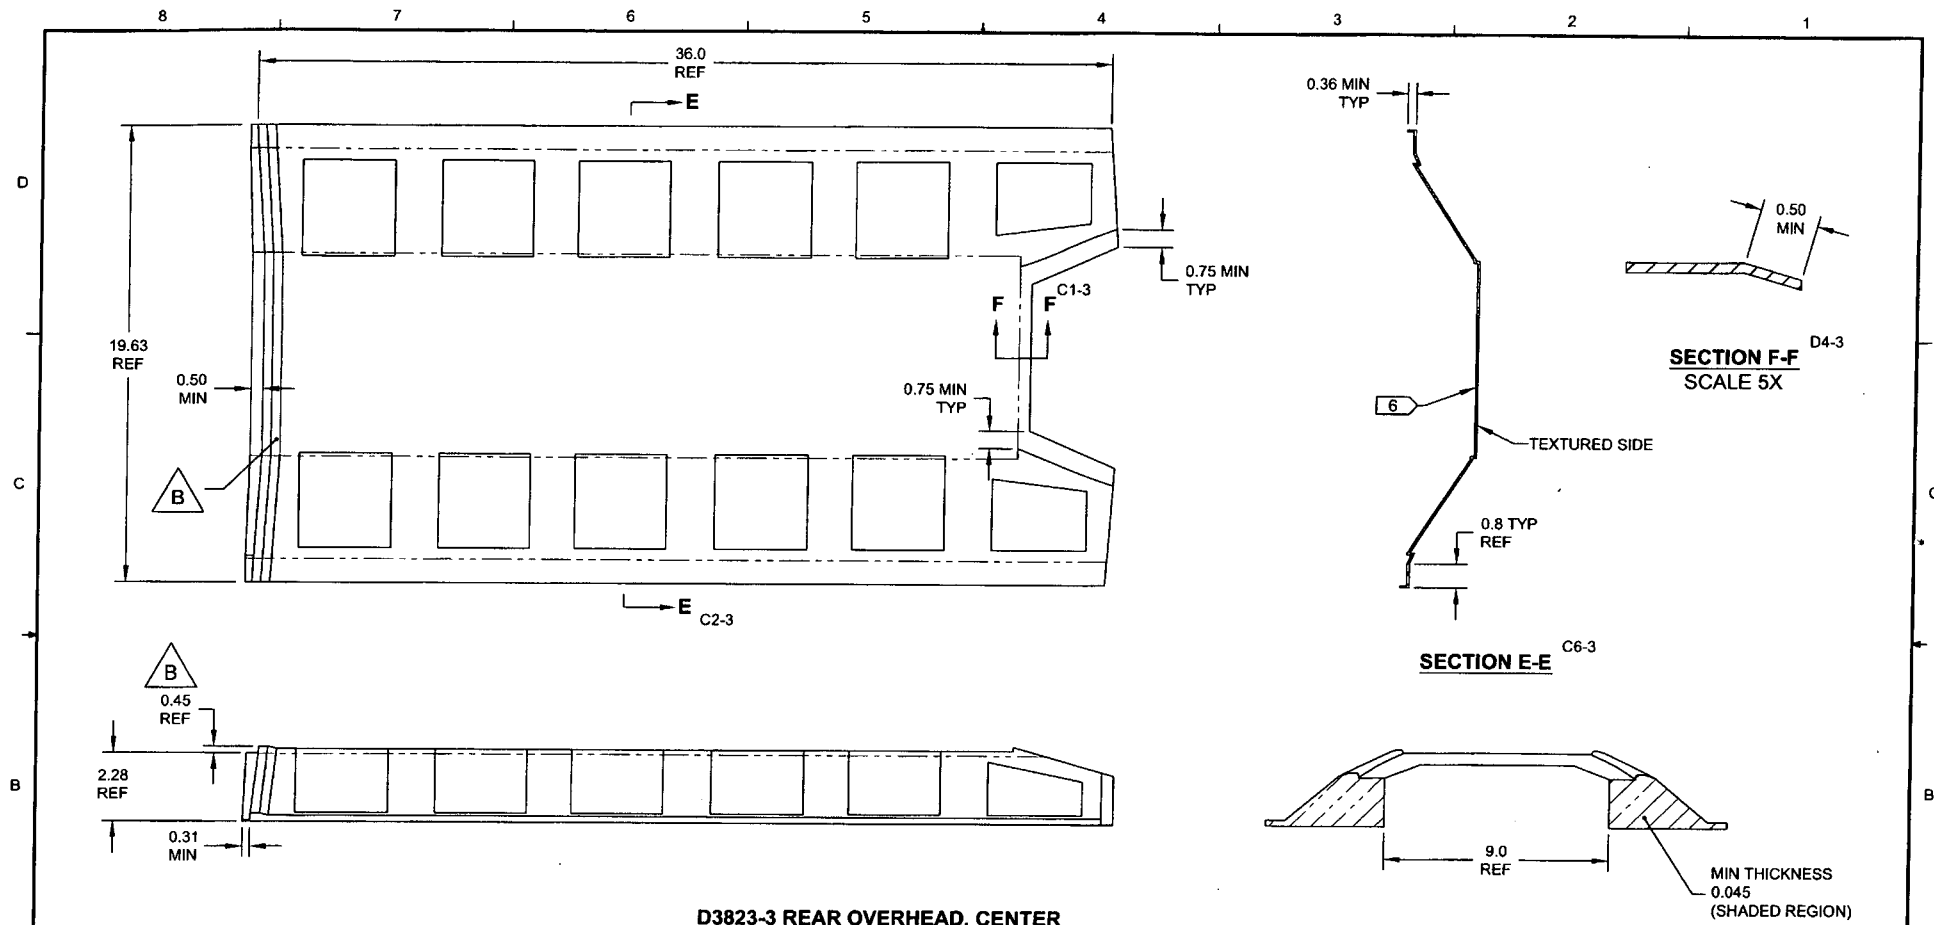

**D3823-3 REAR OVERHEAD, CENTER**

**NOTES:**

- 1) MATERIAL: SEE TABLE
- 2) FINISH: NONE
- 3) TOLERANCES: PER DART QSI 018 UNLESS OTHERWISE NOTED
- 4) UNITS: INCHES UNLESS OTHERWISE NOTED
- 5) BREAK SHARP EDGES: 0.005 TO 0.010 MAX
- 6) IDENTIFICATION: IDENTIFY WITH DART P/N (SEE TABLE) USING VIBRATING STYLUS
- 7) WEIGHT: 2.5 lbs
- 8) TOOLING: THERMOFORM PER MOLD DT9110 PER DART QSI 022. TRIM PER MOLD
- 9) MINIMUM THICKNESS: 0.055" UNLESS OTHERWISE NOTED

| PART NUMBER | DESCRIPTION                                                                          |
|-------------|--------------------------------------------------------------------------------------|
| D3823-3KIV  | KYDEX 6185, 0.080 THICK, P3-VELOUR MATTE, IVORY #62015 (MKYD6185S.080-P3-62015)      |
| D3823-3KGY  | KYDEX 6185, 0.080 THICK, P3-VELOUR MATTE, STEEL GRAY #52068 (MKYD6185S.080-P3-52068) |

|            |          |                                                          |              |
|------------|----------|----------------------------------------------------------|--------------|
| DESIGN     | PH       | <b>DART AEROSPACE LTD</b><br>HAWKESBURY, ONTARIO, CANADA |              |
| DRAWN      | PH       |                                                          |              |
| CHECKED    |          |                                                          |              |
| MFG. APPR. | PH       |                                                          |              |
| APPROVED   | PH       |                                                          |              |
| DE APPR.   | PH       | DRAWING NO. D3823                                        | REV. C       |
| DATE       | 09.05.05 | TITLE REAR OVERHEAD                                      | SHEET 3 OF 3 |
|            |          |                                                          | SCALE NTS    |

Copyright © 2008 by DART Aerospace Ltd  
This document is private and confidential and is supplied on the express condition that it is not to be used for any purpose on, copied or communicated to any other person without written permission from DART Aerospace Ltd.

COPYRIGHT © 2008 BY DART AEROSPACE LTD  
 THIS DOCUMENT IS PRIVATE AND CONFIDENTIAL AND IS SUPPLIED ON THE EXPRESS CONDITION THAT IT IS NOT TO BE USED FOR ANY PURPOSE OR COPIED OR COMMUNICATED TO ANY OTHER PERSON WITHOUT WRITTEN PERMISSION FROM DART AEROSPACE LTD.